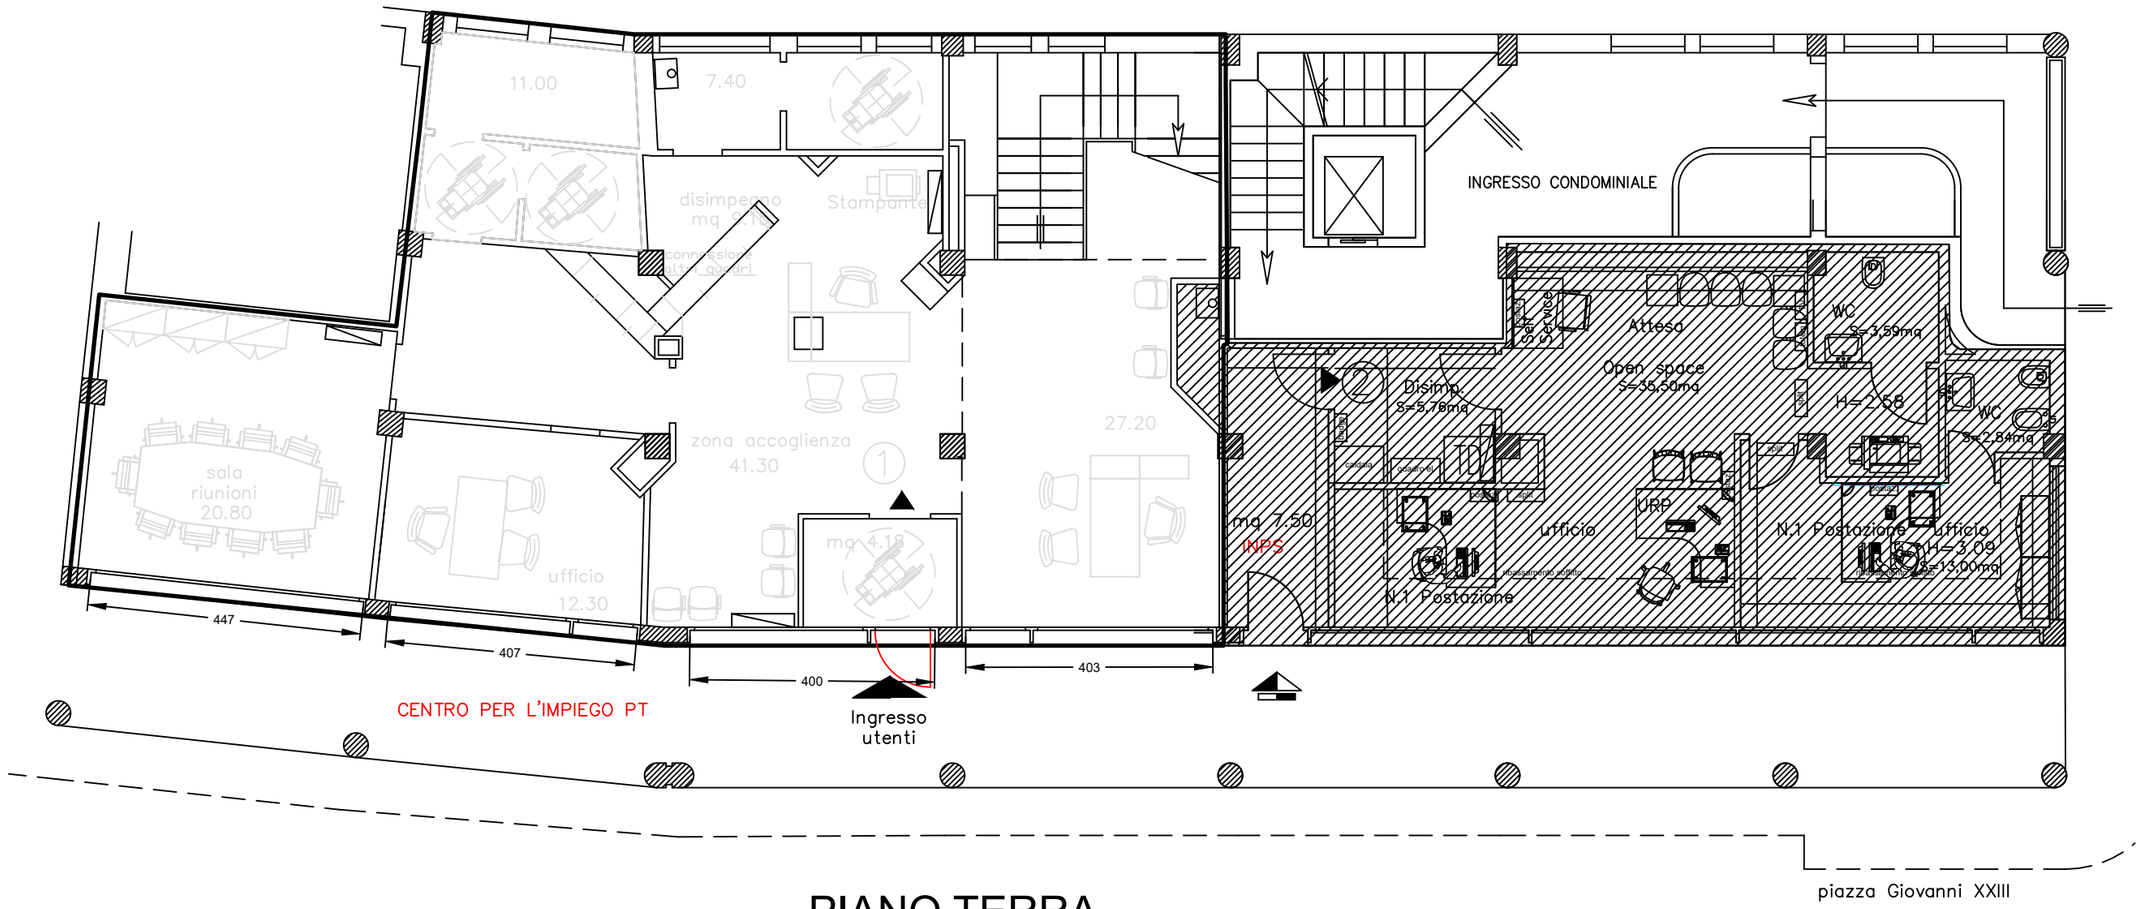


PIANO TERRA
H= 2.90